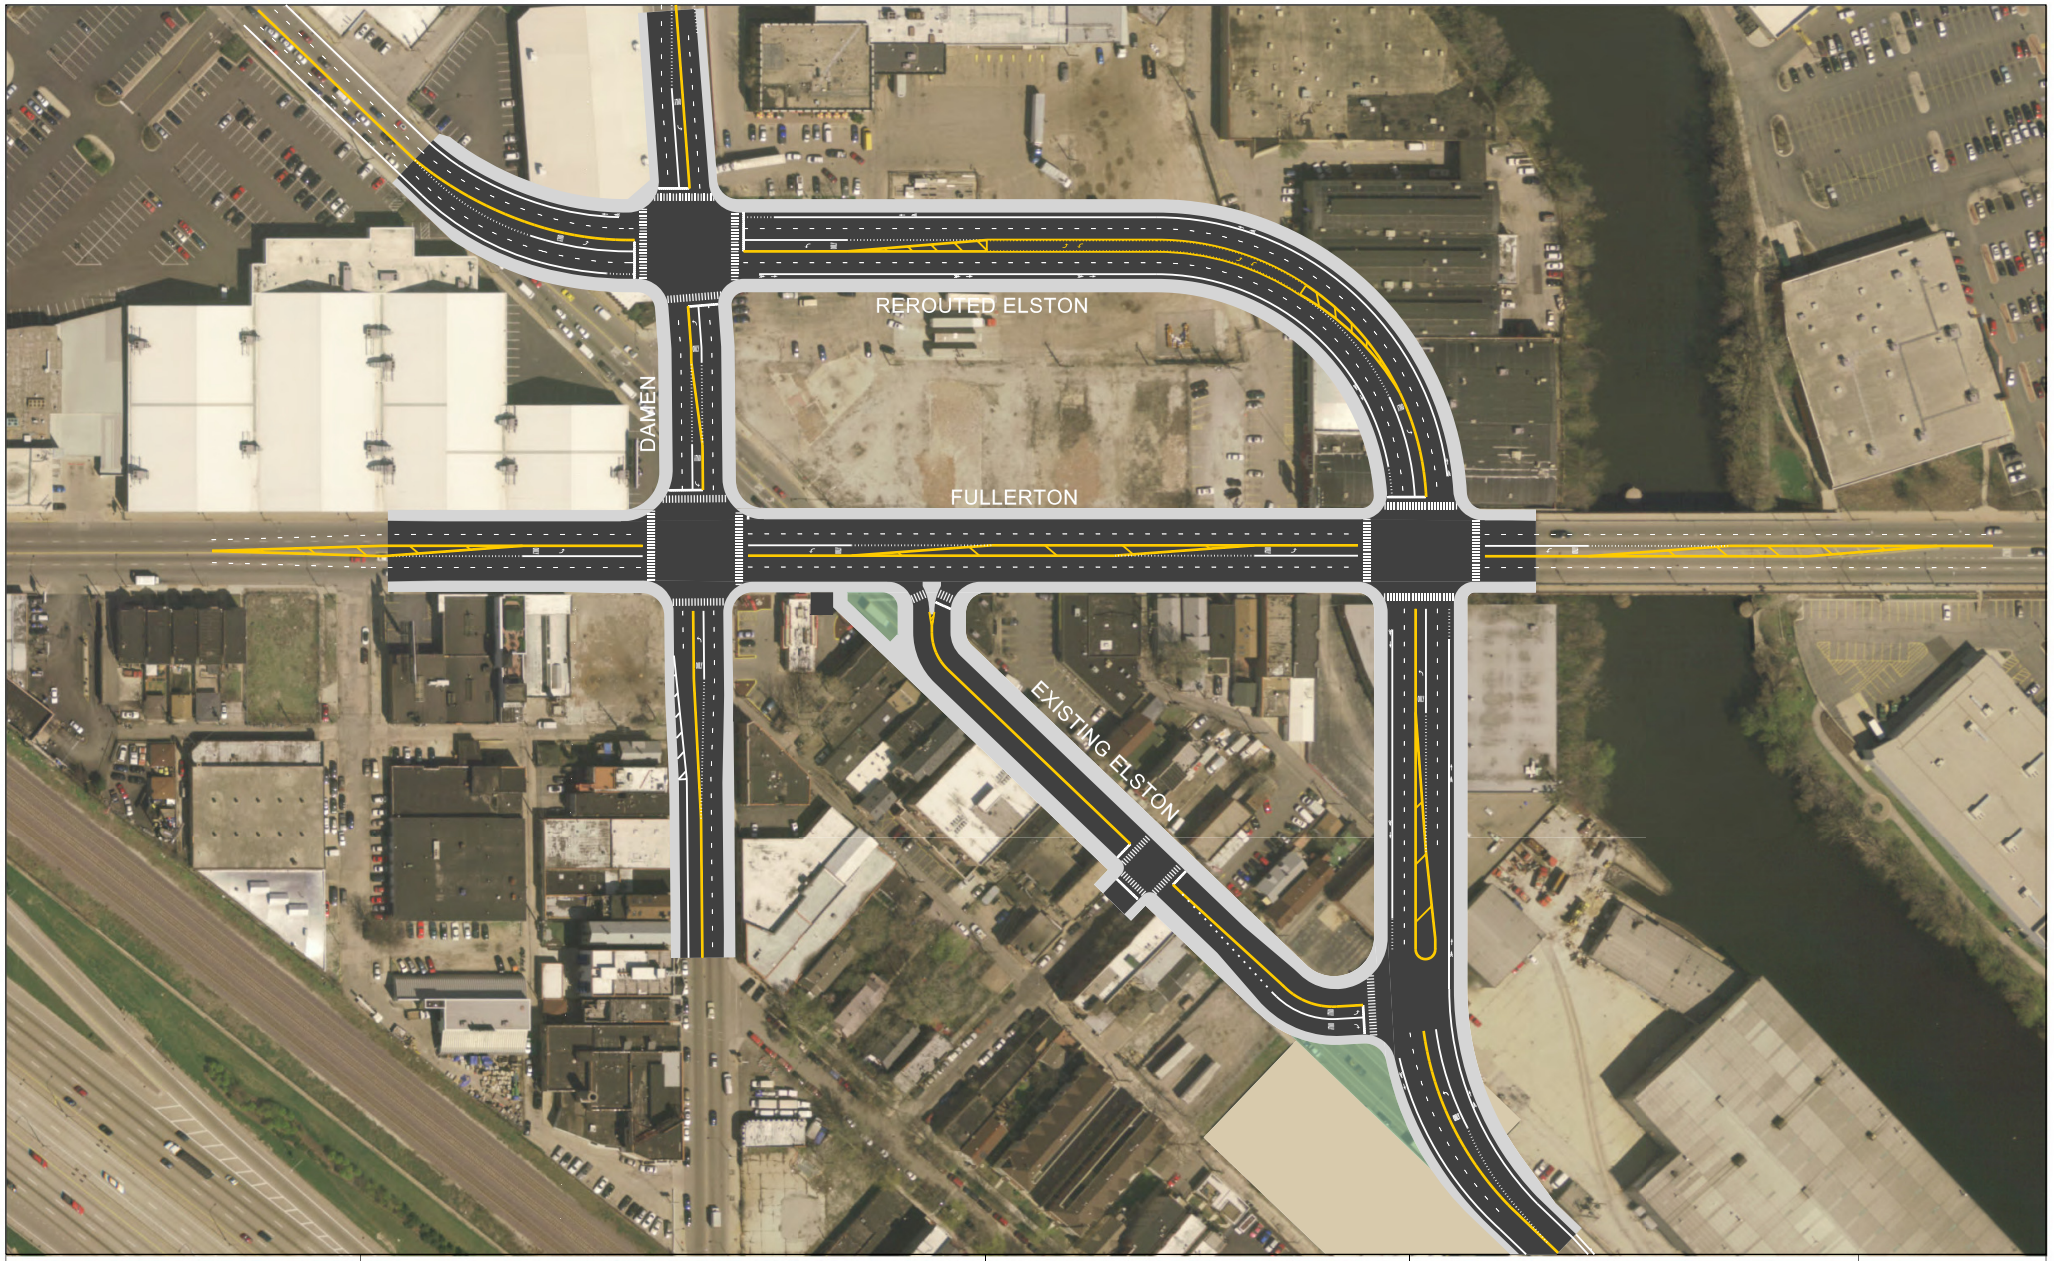

City of Chicago Department of Transportation	DAMEN - FULLERTON - ELSTON INTERSECTION	SCALE = NTS	Proposed Roadway & Pavement Marking	EXHIBIT 1